

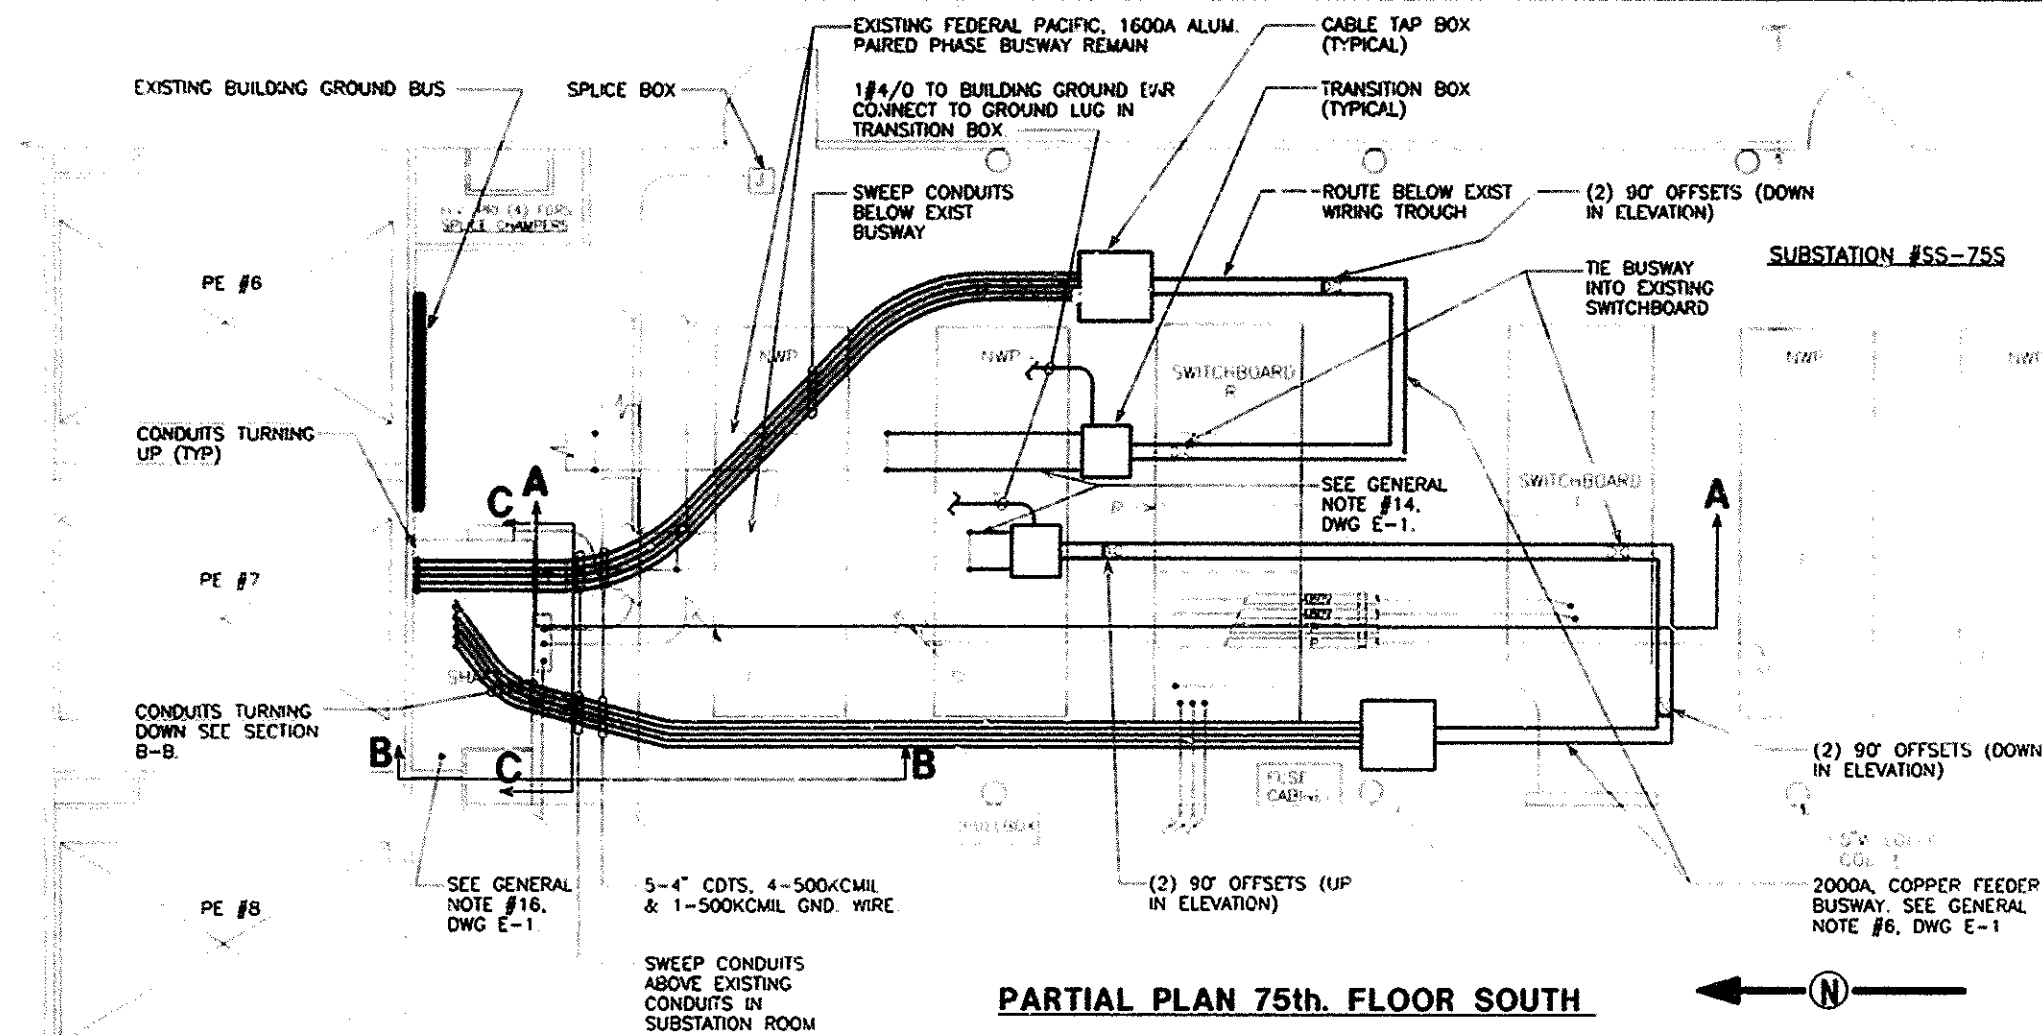
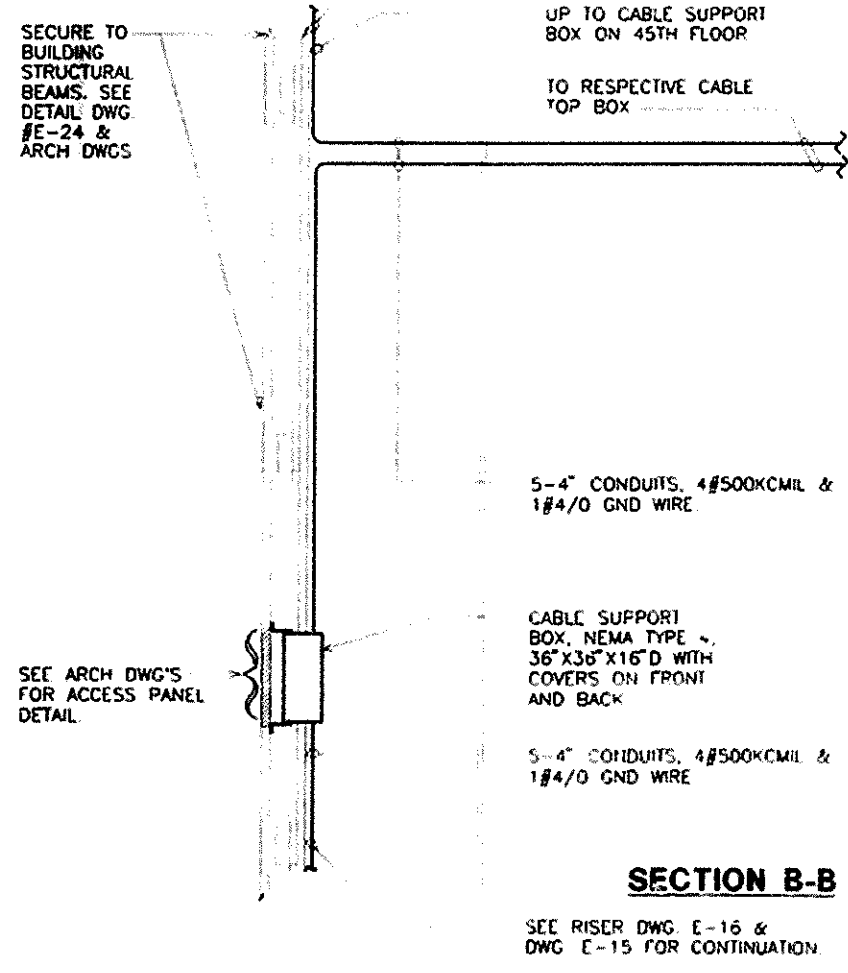


PA-SMT REV 6

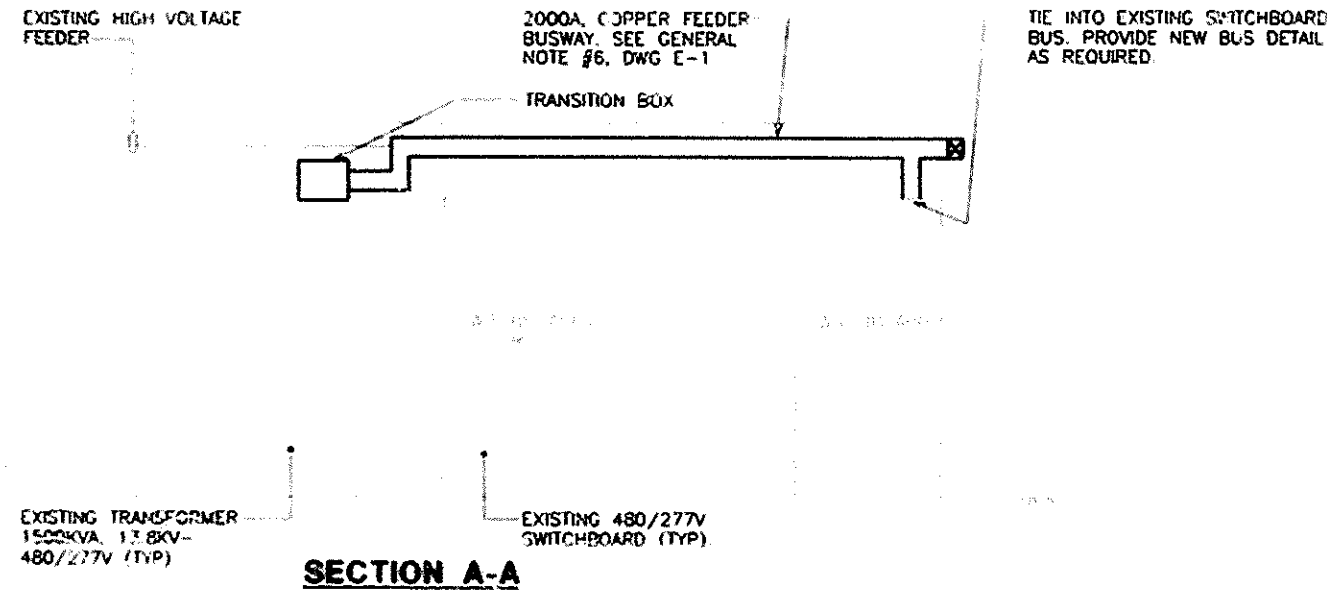

NOTES:

1. SEE DRAWING E-1 FOR BUSWAY SCHEDULE & GENERAL NOTES
2. TRANSFORMERS & SWITCHBOARDS WILL BE LIVE DURING INSTALLATION

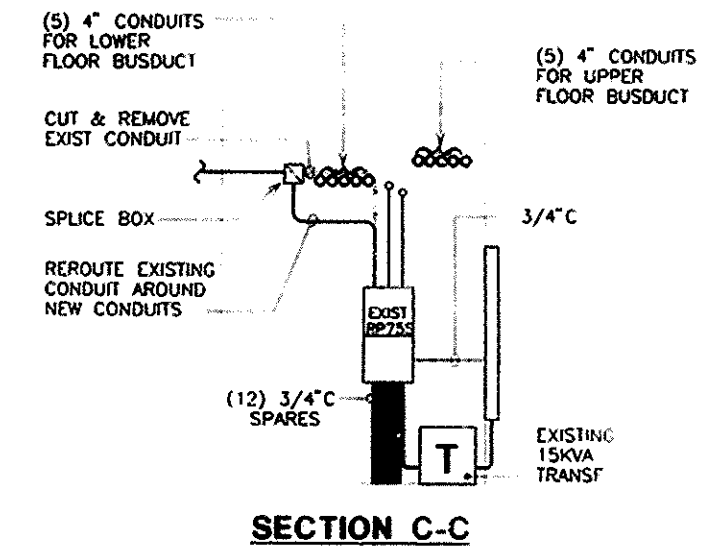

Sheet 31 of 41

THE PORT AUTHORITY OF NY & NJ

James A. Zuck
Engineering Program Manager

EDWARDS AND ZUCK, P.C.
CONSULTING ENGINEERS
330 West 42nd Street, New York, NY 10036
212-736-3400
© 1992 Edwards and Zuck, P.C.



3/15/01 Drawings of Record
No. Date Revision Approved

Engineering Department
Design Division
The World Trade Center
Electrical/HVAC
Upgrade Program

Title
LOW VOLTAGE DISTRIBUTION
ONE WTC
ELECTRICAL
75TH FLOOR
SOUTH SIDE
BUS & RISER CABLE LAYOUT
(SUBSTATION SS-75S)

This drawing subject to conditions of contract. All inventions, ideas, designs and methods herein are reserved to Port Authority and may not be used without its written consent.

CU/CABE MW/ABE JDS/...
Designed by Drawn by Checked by

Date: 10/24/99 Scale: 1/4\"/>

Contract Number Drawing Number

WTC-804.041 E-14

FILE NAME